

DIVISION OF STATE LANDS

Waterway Project Permit Review



Division of State Lands
1445 State Street
Salem, OR 97310
Phone: 378-3059

Date: May 12, 1986

Corps Public Notice No. _____

State Permit No. R/F 4395

Corps Coordinator _____

DSL Coordinator Marge Akers 378-3059

Applicant: OSHD #499

Please return comments to the Division of State Lands by: May 29, 1986

Application involves: ☒ Structure ☒ Fill ☒ Removal ☒ Riprap

☐ Coastal Zone ☐ Willamette Greenway ☐ LWRMP ☐ Scenic Waterway

Notice of Permit Application

The attached proposal has been received for work within the waters of the State of Oregon. If you wish to make written comment on the proposed project, please use this form or attach comments and return it to us. This form is a self-addressed mailer for your convenience. Please fold and affix the proper postage. A public hearing may be requested within 25 days from the date of this notice. If a public hearing is requested, the director of the Division of State Lands will decide whether a public hearing will be held based on the merits of the request and the level of public interest.

THIS NOTICE IS NOT A PERMIT

I have reviewed the attached information and offer the following comments:

- ☐ A _____ permit is required by this agency.
- ☐ We do not believe the project would have an adverse effect.
- ☐ We believe the effects of the project, although measurable, would be acceptable.
- ☐ We believe the project would be acceptable if methods of construction or design were altered as listed below.
- ☐ We would attend a conference with the applicant to seek project alternatives.
- ☐ The project is unacceptable as proposed. (Please explain below.)
- ☐ We have no comment.

Comments: _____

Agency: City of Elgin Planning Dept.

By: _____

Date: _____

STAMP

Division of State Lands
Environmental Permits Section
1445 State Street
Salem, OR 97310

STAMP

Division of State Lands
Environmental Permits Section
1445 State Street
Salem, OR 97310

JOINT APPLICATION FOR PERMIT
U.S. ARMY CORPS OF ENGINEERS
STATE OF OREGON, DIVISION OF STATE LANDS

OSHD Permit #499
Clark Cr. Bridge

WHEREAS Department of the Army permits for proposed work in or affecting navigable waters of the United States, the discharge of dredged or fill material into those waters, and the transport of dredged material for the purpose of dumping it into ocean waters are authorized by Section 10 of the River and Harbor Act of 1899, Section 404 of the Clean Water Act of 1977, and Section 103 of the Marine Protection Research and Sanctuaries Act of 1972, respectively, ---AND---permits for that part of those project activities which includes the removal or fill in the waterways of Oregon of rock, gravel, silt, and clay are authorized by the State of Oregon under O.R.S. 541.605 to 541.695---THIS APPLICATION WILL MEET THE REQUIREMENTS OF BOTH AGENCIES.

For Agency Use Only Corps of Engineers # _____ Date received _____	For Agency Use Only State of Oregon # <u>RIF 4395</u> Date received _____
---	--

Name of Waterway Clark Creek River Mile - Local Name -

Section 23 Township 1N Range 39E

Estimated Starting Date of Project Summer 1986 Estimated Completion Date of Project Fall 1986

NAME OF APPLICANT <u>Oregon State Highway Division</u> Address <u>Transportation Bldg.</u> City, State, Zip Code <u>Salem, OR 97310</u> Area Area Phone: Work <u>(503) 378-6883</u> Home <u>()</u>	AUTHORIZED AGENT <u>Robert C. Pool, Location Engineer</u> Address <u>200 Transportation Building</u> City, State, Zip Code <u>Salem, OR 97310</u> Area Area Phone: Work <u>(503) 378-6883</u> Home <u>()</u>
--	--

PROJECT SUPERVISOR _____ Phone: Work () Area _____ Home () Area _____

PROPERTY OWNER IF OTHER THAN APPLICANT <u>Union County</u> Address <u>Union Co. Courthouse</u> City, State, Zip Code <u>LaGrande, OR 97850</u> Area Area Phone: Work <u>() 963-1016</u> Home <u>()</u>	PROJECT ADDRESS <u>Elgin Cemetery Rd.</u> City, County, State, Zip Code <u>near Elgin, Union Co.</u> Assessor's Records-- Shown on Map # _____ Tax Lot # _____ Name of Subdivision _____ Lot _____ Block _____
---	--

In order to expedite the processing of this application, the following city and/or county department, which has local jurisdiction over the proposed project, has been contacted:

Name of Department: _____
Address: _____
Phone Number: _____

APPROVALS OR CERTIFICATIONS applied for or already obtained from other agencies (Federal, interstate, state, county, city, area) for any of the proposed projects described in this application:

Issuing Agency	Type of Approval	Identification #	Date of Application	Date of Approval
----------------	------------------	------------------	---------------------	------------------

RECEIVED

MAY 08 1986

Has any agency denied approval for the activity described herein or for any other activity directly related to it?
☐ Yes ☒ No If yes, please explain in Remarks.

ADJOINING PROPERTY ON THE WATERWAY: Give names, addresses, and phone numbers of owners and/or occupants.

PLEASE EXPLAIN IN DETAIL your plans to restore the area to its natural condition.

All new and disturbed soil surfaces will be graded to blend into the surrounding terrain and seeded and mulched as appropriate.

INFORMATION FOR FILL OR REMOVAL:

FILL WILL INVOLVE _____ cubic yards annually, and 110 cubic yards of riprap
35 cubic yards for the total project.

☒ Riprap ☒ Rock ☒ Gravel ☒ Sand ☐ Silt ☐ Clay ☐ Organic


REMOVAL WILL INVOLVE _____ cubic yards annually, and 640 cubic yards for the total project.

☐ Rock ☒ Gravel ☒ Sand ☒ Silt ☒ Clay

DESCRIBE IN DETAIL THE PROPOSED ACTIVITY---its primary purpose and secondary purpose, if any,---intended use (private, public, commercial)---type of structures and use---type of vessels using facility---facilities for handling wastes---type of conveyance and manner of extraction of any fill or removal---the quantity and composition of, and the source and disposal sites for any fill or removal. (If additional space is needed, use plain sheet of paper.)

The proposed project is a bridge replacement that involves the removal of the existing wood bridge and construction of a single span precast, prestressed, reinforced concrete slab bridge supported at each end with concrete columns. There will be concrete wingwalls at each corner. The construction of the footing and columns require approximately 40 cubic yards of excavation in the channel. A minor amount of channel clean-out and preparation of the slopes under the new bridge for the riprap will require approximately 600 cubic yards of excavation. Approximately 35 cubic yards of material will be needed to backfill around the footing. Approximately 110 cubic yards of riprap will be placed on the slopes under the bridge for erosion control. The existing structure provides 113 square feet of waterway area below the design highwater and the new structure will provide 130 square feet. For a 100-year flood the existing bridge creates 2.0 feet of backwater and the proposed bridge will create 1.0 feet of backwater.

Application is hereby made for a permit or permits to authorize the activities described herein. I certify that I am familiar with the information contained in this application, and that, to the best of my knowledge and belief, such information is true, complete, and accurate. I further certify that I possess the authority to undertake the proposed activities.

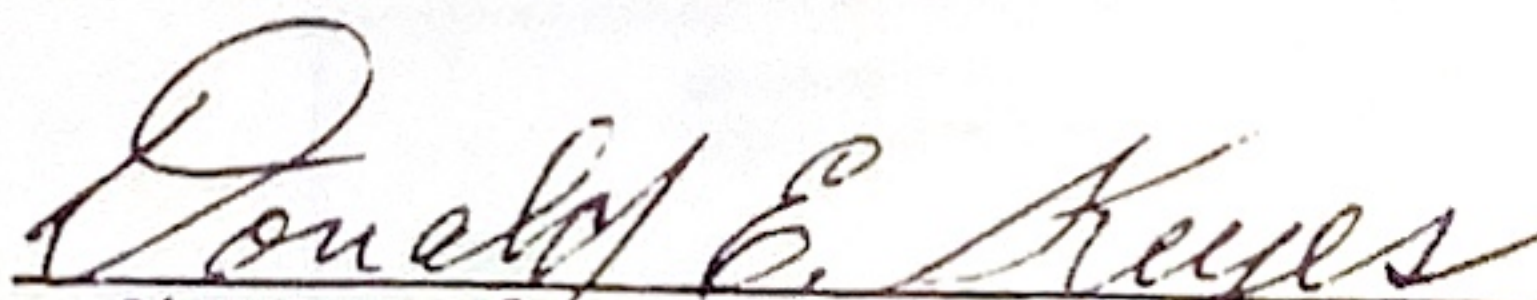
Signature of Applicant or Authorized Agent

18 USC 1001 provides in part: "Whoever, in any manner within the jurisdiction of any department . . . of the United States knowingly and willfully falsifies . . . a material fact or makes any false . . . statement or . . . uses any false . . . document . . . shall be fined not more than \$10,000 or imprisoned not more than five years, or both."

Overall Length of Project -

CLARK CR. (ELGIN CEMETERY RD.) BR. SEC. ELGIN CEMETERY ROAD UNION COUNTY					SHEET No. 1
FED. ROAD Dist. No.	STATE	PROJECT NUMBER	FISCAL YEAR	TOTAL SHEETS	DATE
10	OREGON				


HBC-05

PRELIMINARY COPY
APR 23 1986
SUBJECT TO CHANGE
FINAL DESIGN UNIT


STATE OF OREGON
DEPARTMENT OF TRANSPORTATION
STATE HIGHWAY DIVISION
PLANS FOR PROPOSED PROJECT

CLARK CR. (ELGIN CEMETERY RD.) BR. SEC.
ELGIN CEMETERY ROAD
UNION COUNTY

INDEX OF SHEETS	
SHEET NO.	DESCRIPTION
1	Title Sheet
2	Typical Section, Riprap Detail, Summary
2A	Temporary Protection And Direction Of Traffic
2B	Pipe Data
3	Plan & Profile

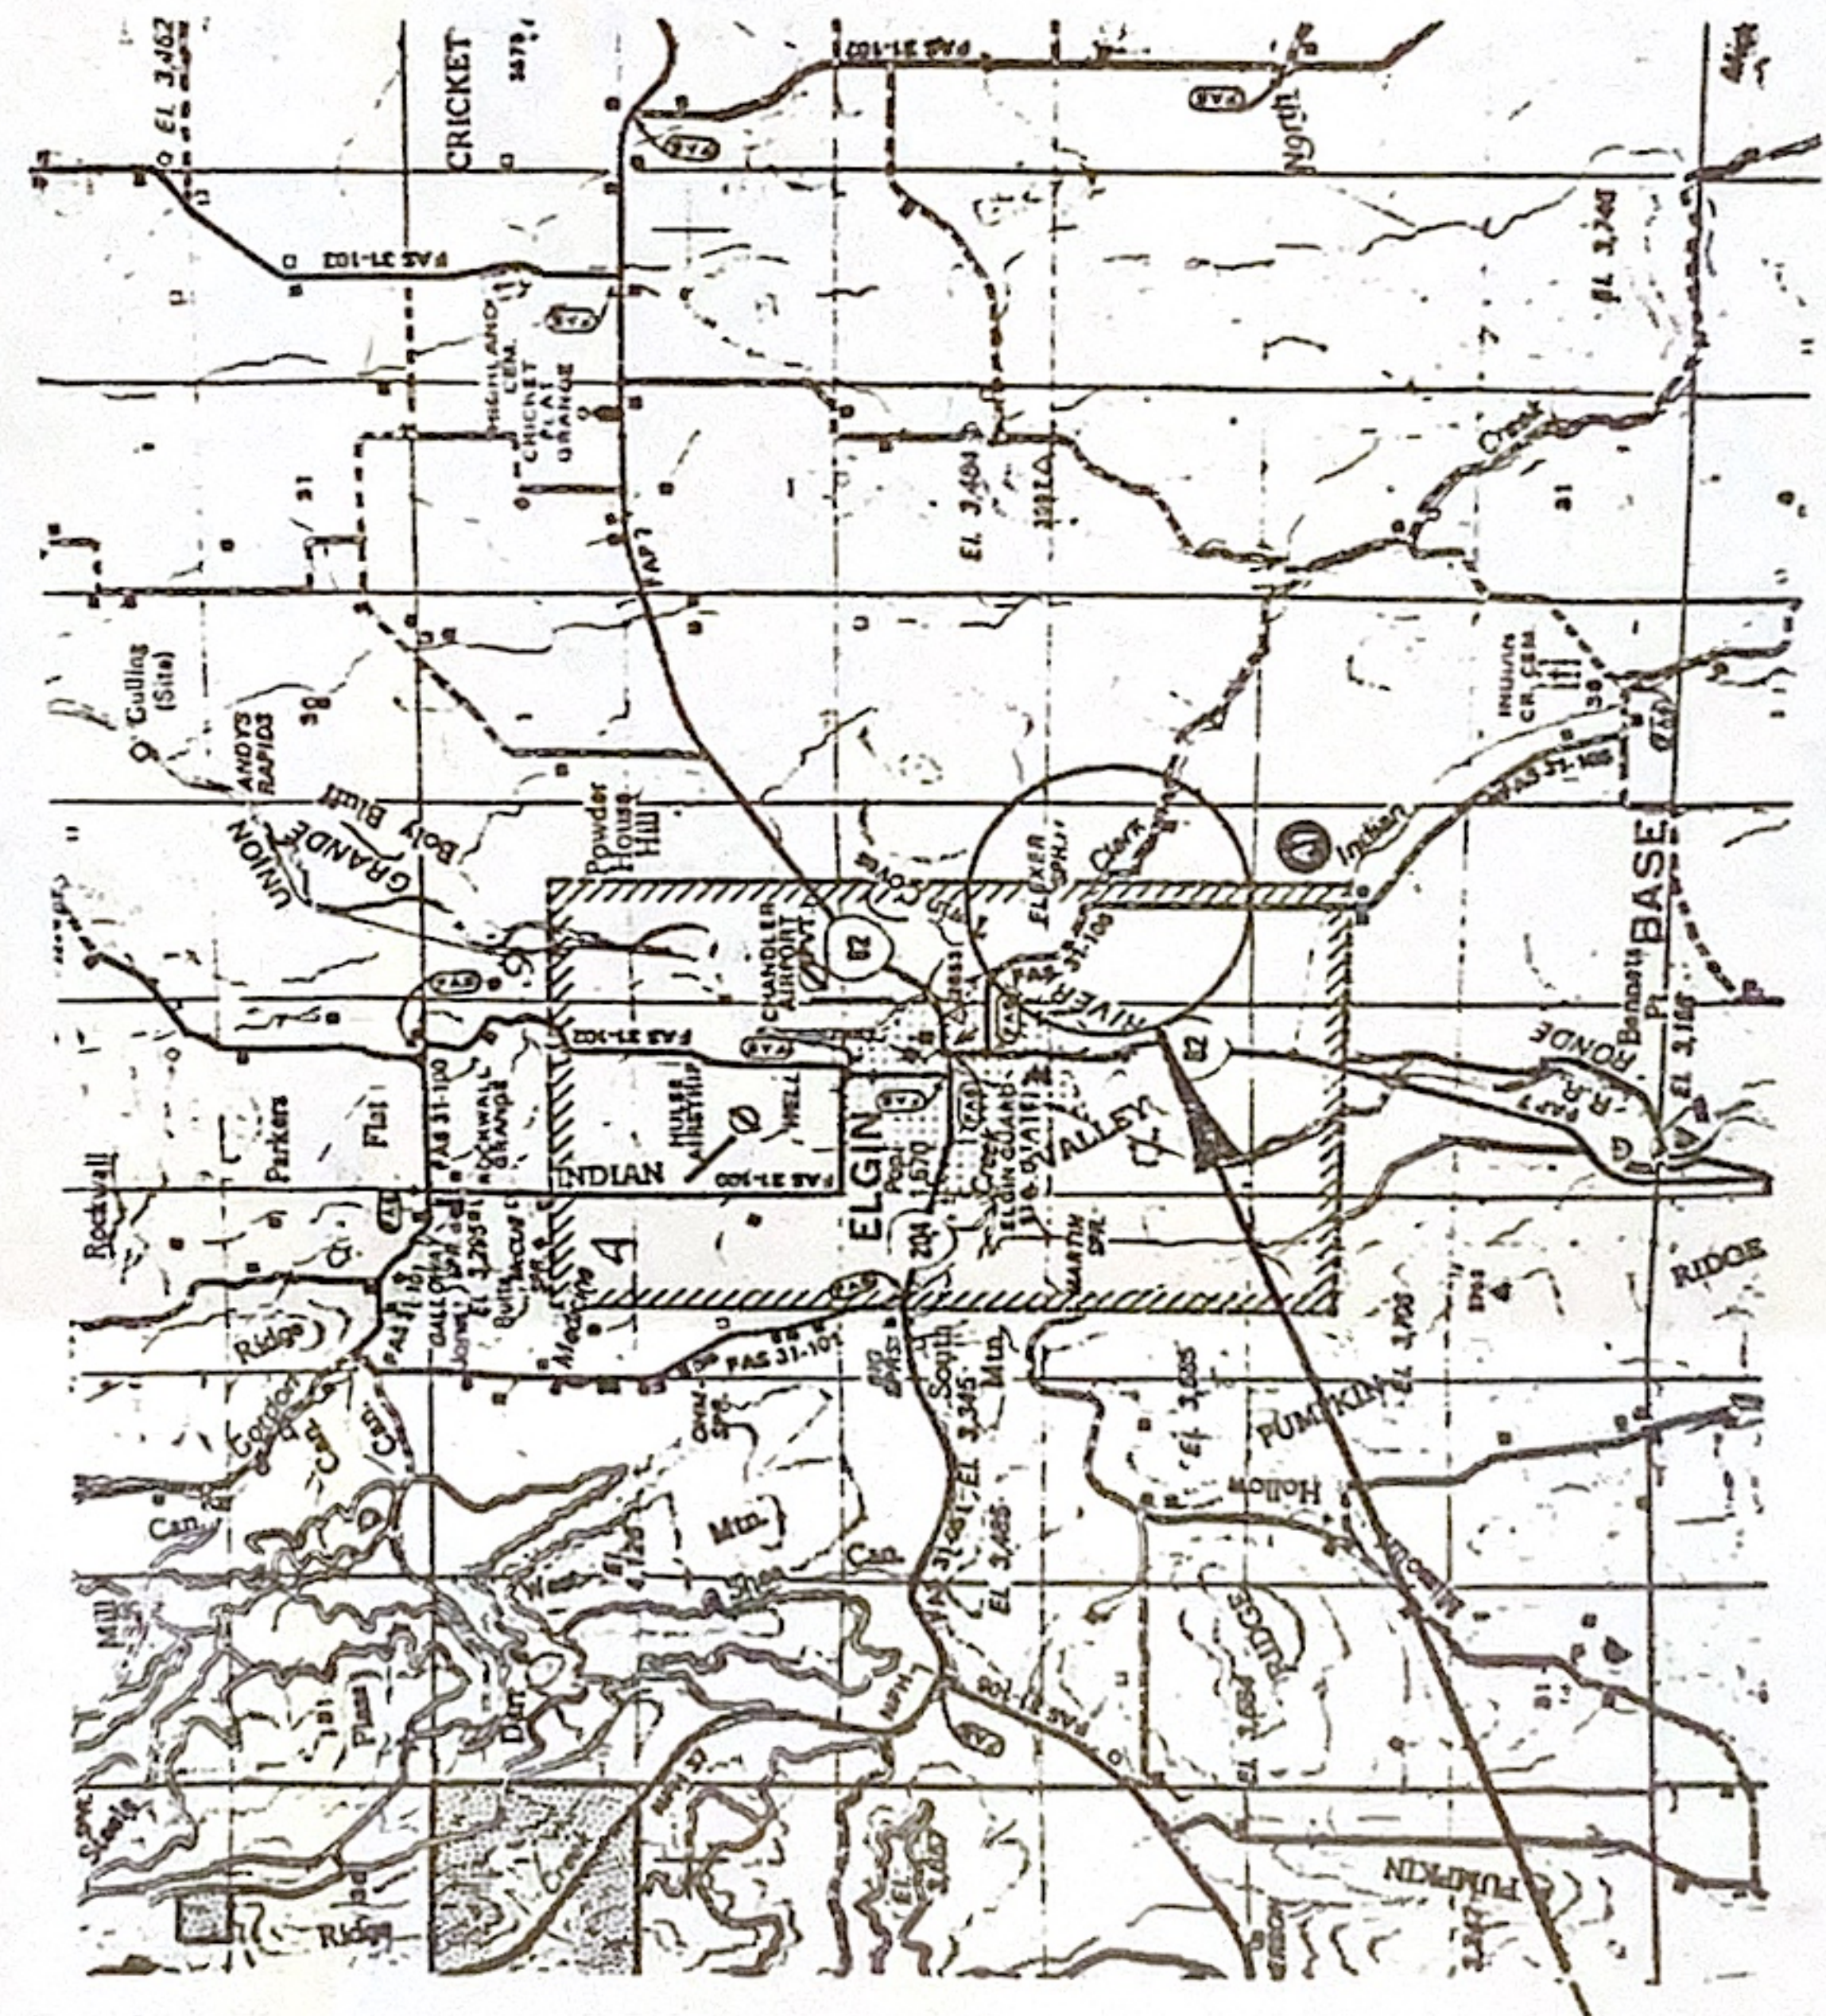

PROJECT
STA. 2+50

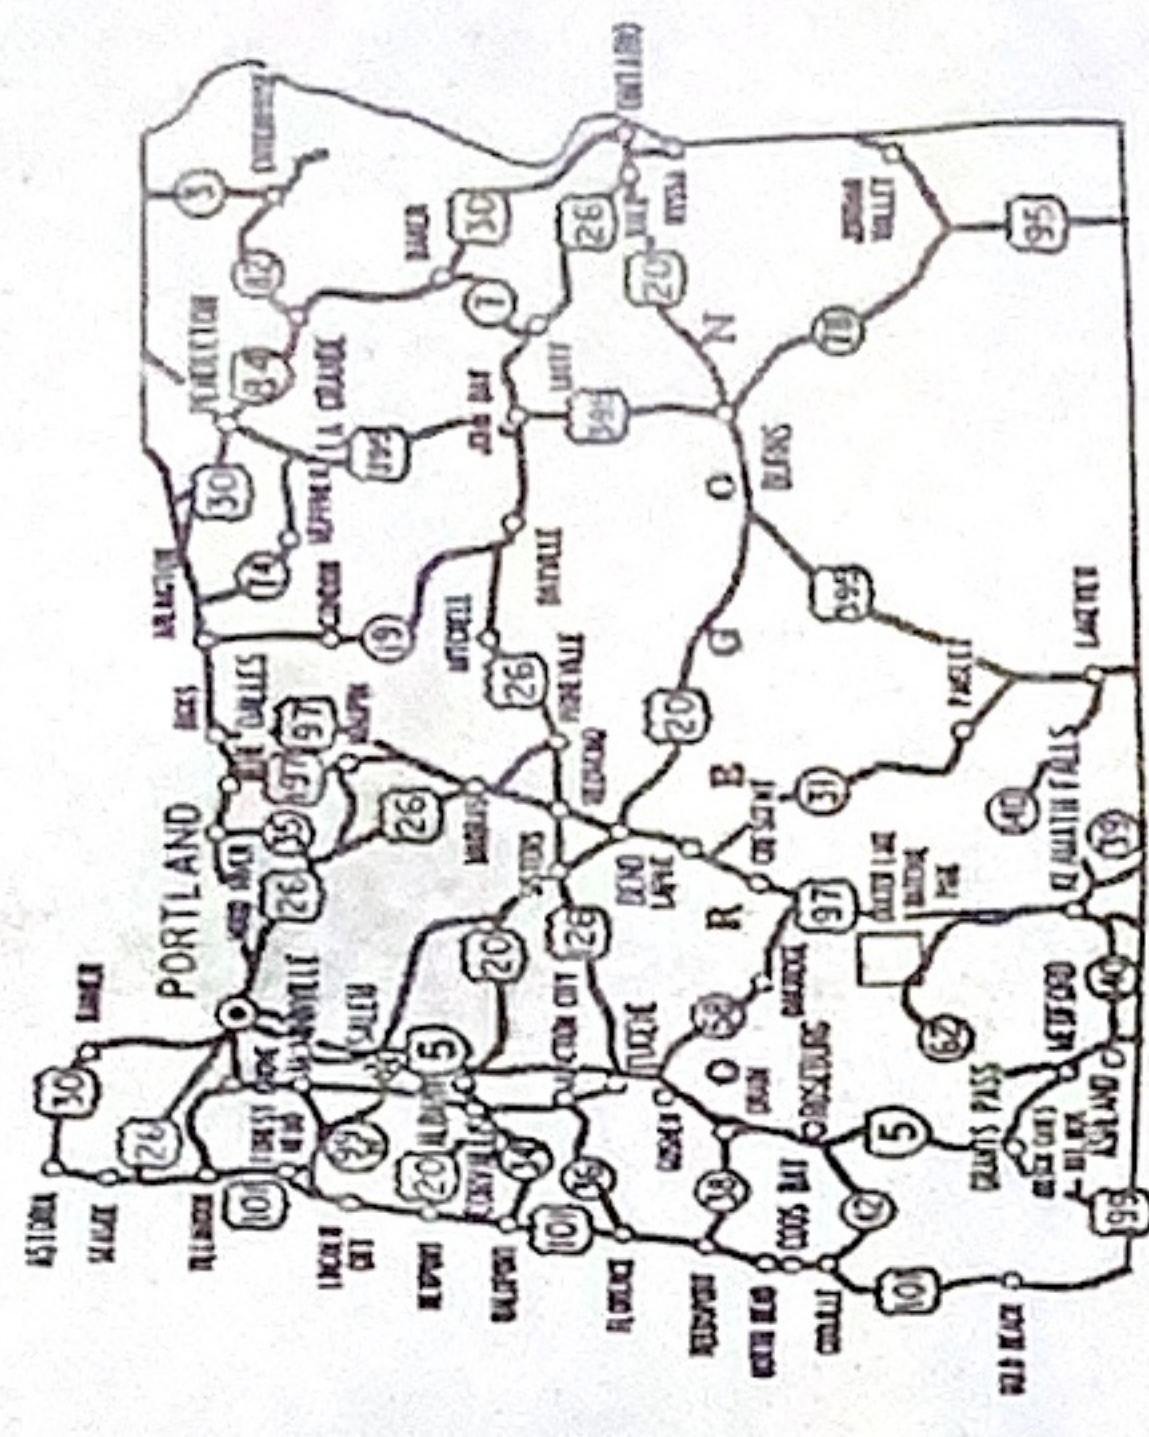

OREGON TRANSPORTATION COMMISSION

Anthony Yturri
N. B. Giustina
Robert F. Dwyer
Samuel T. Naito
A. W. Sweet
Fred D. Miller

CHAIRMAN
VICE CHAIRMAN
COMMISSIONER
COMMISSIONER
COMMISSIONER
DIRECTOR OF TRANSPORTATION

REGISTERED PROFESSIONAL ENGINEER
OREGON
JULY 13, 1982
4552

REGISTERED PROFESSIONAL ENGINEER
OREGON
JULY 13, 1982
4552

L. W. Rullen
E. S. Hunter



STATE HIGHWAY ENGINEER
ASSISTANT STATE HIGHWAY ENGINEER

DEPARTMENT OF TRANSPORTATION
FEDERAL HIGHWAY ADMINISTRATION

APPROVED _____ DATE _____
FIELD OPERATIONS ENGINEER

TYPICAL SECTIONS



CLARK CR. RD. (ELGIN CEMETERY RD.) BR. SEC. ELGIN CEMETERY ROAD			UNION COUNTY		SHEET No. 2	
FED. ROAD Dist. No.	STATE	PROJECT NUMBER	FISCAL YEAR	TOTAL SHEETS	See Index	
10	OREGON					

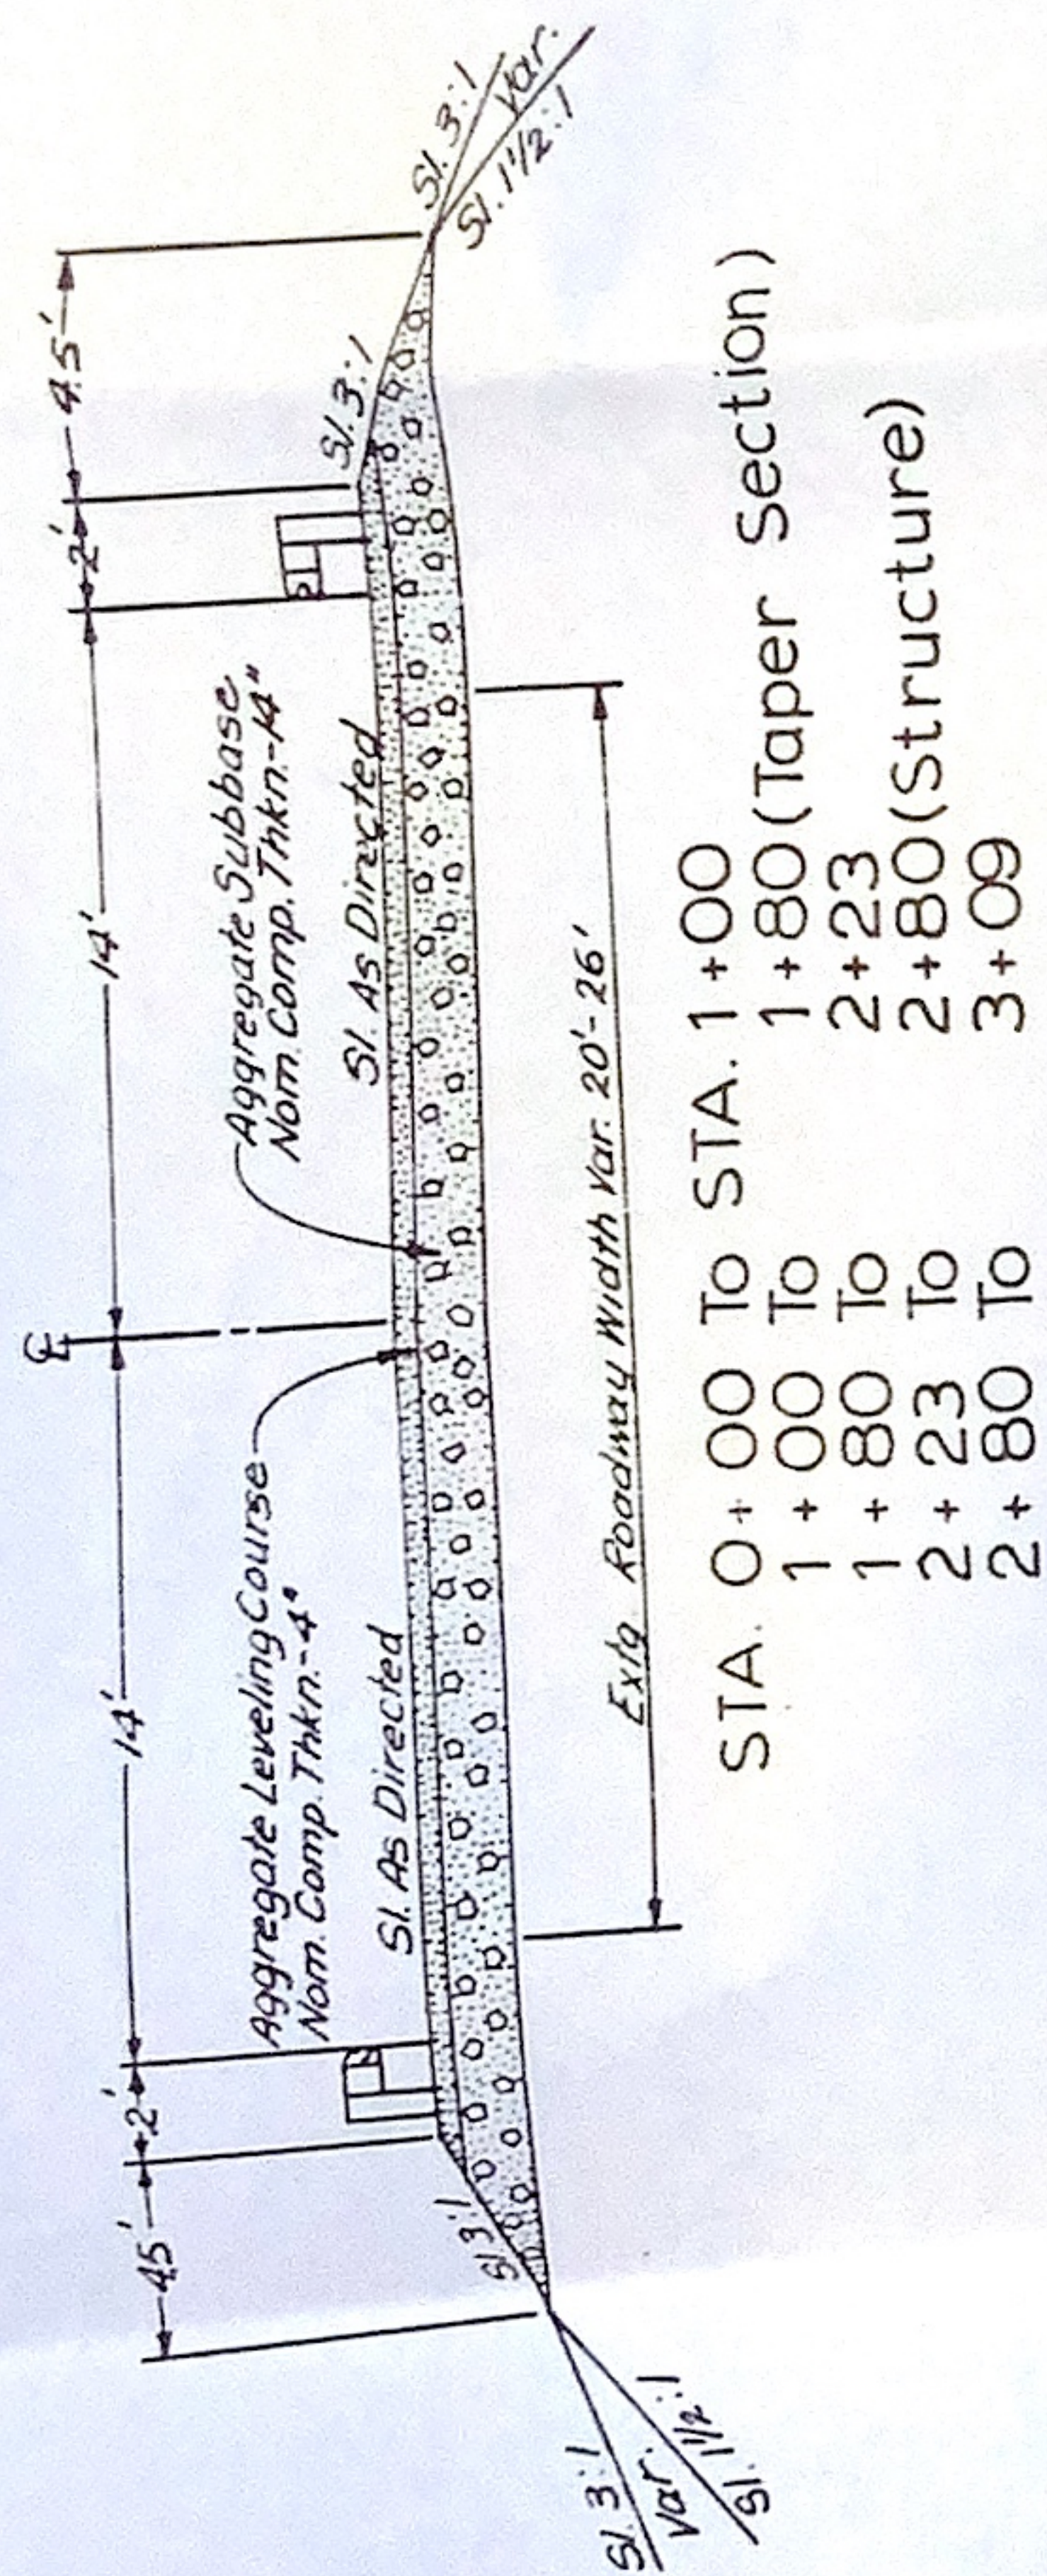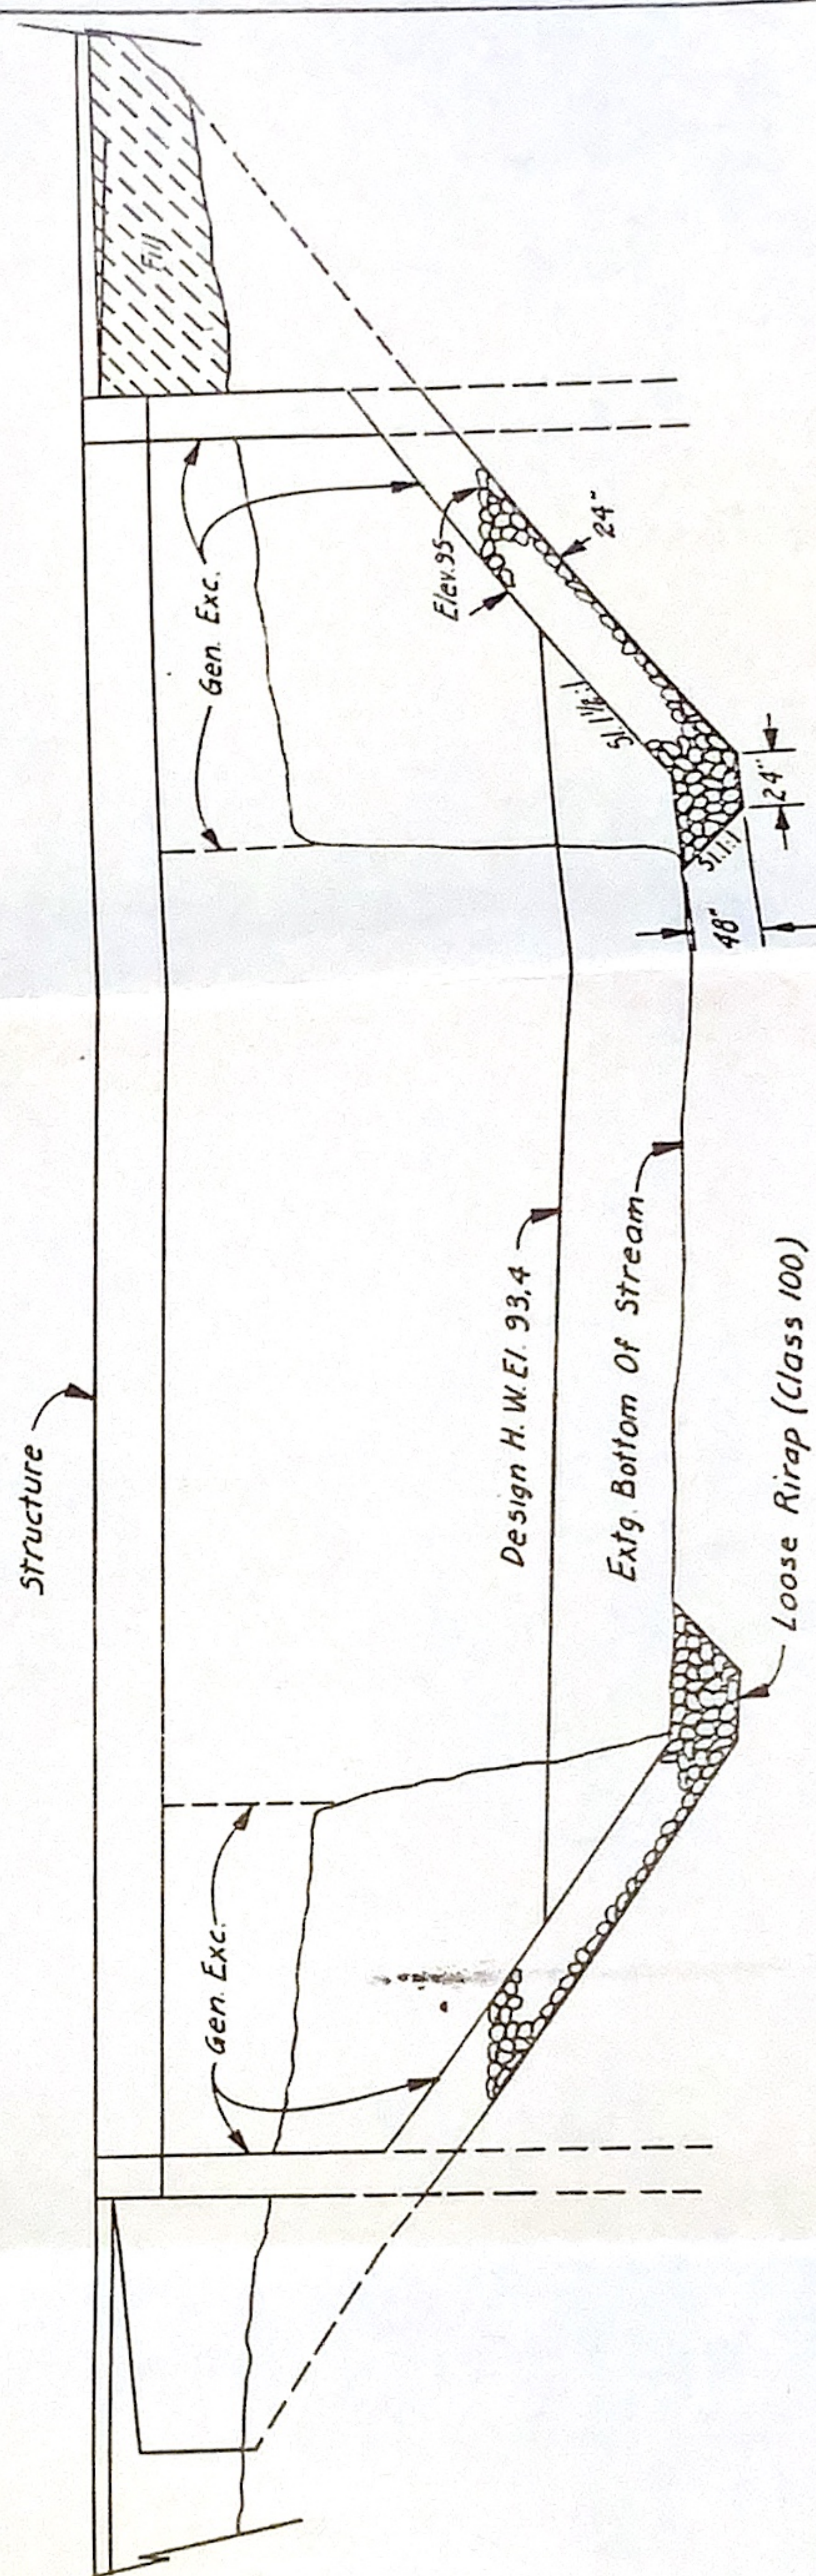[illegible]

LOOSE RIPRAP DETAIL

CLARK CR. RD. (ELGIN CEMETERY RD.) BR. SEC. ELGIN CEMETERY ROAD			
FED. ROAD DIST. No.	STATE	PROJECT NUMBER	FISCAL YEAR
10	OREGON		
SHEET No. 3			TOTAL SHEETS 3
			See Index

Sec. 23, T. 1N, R. 39E, W. 4M.

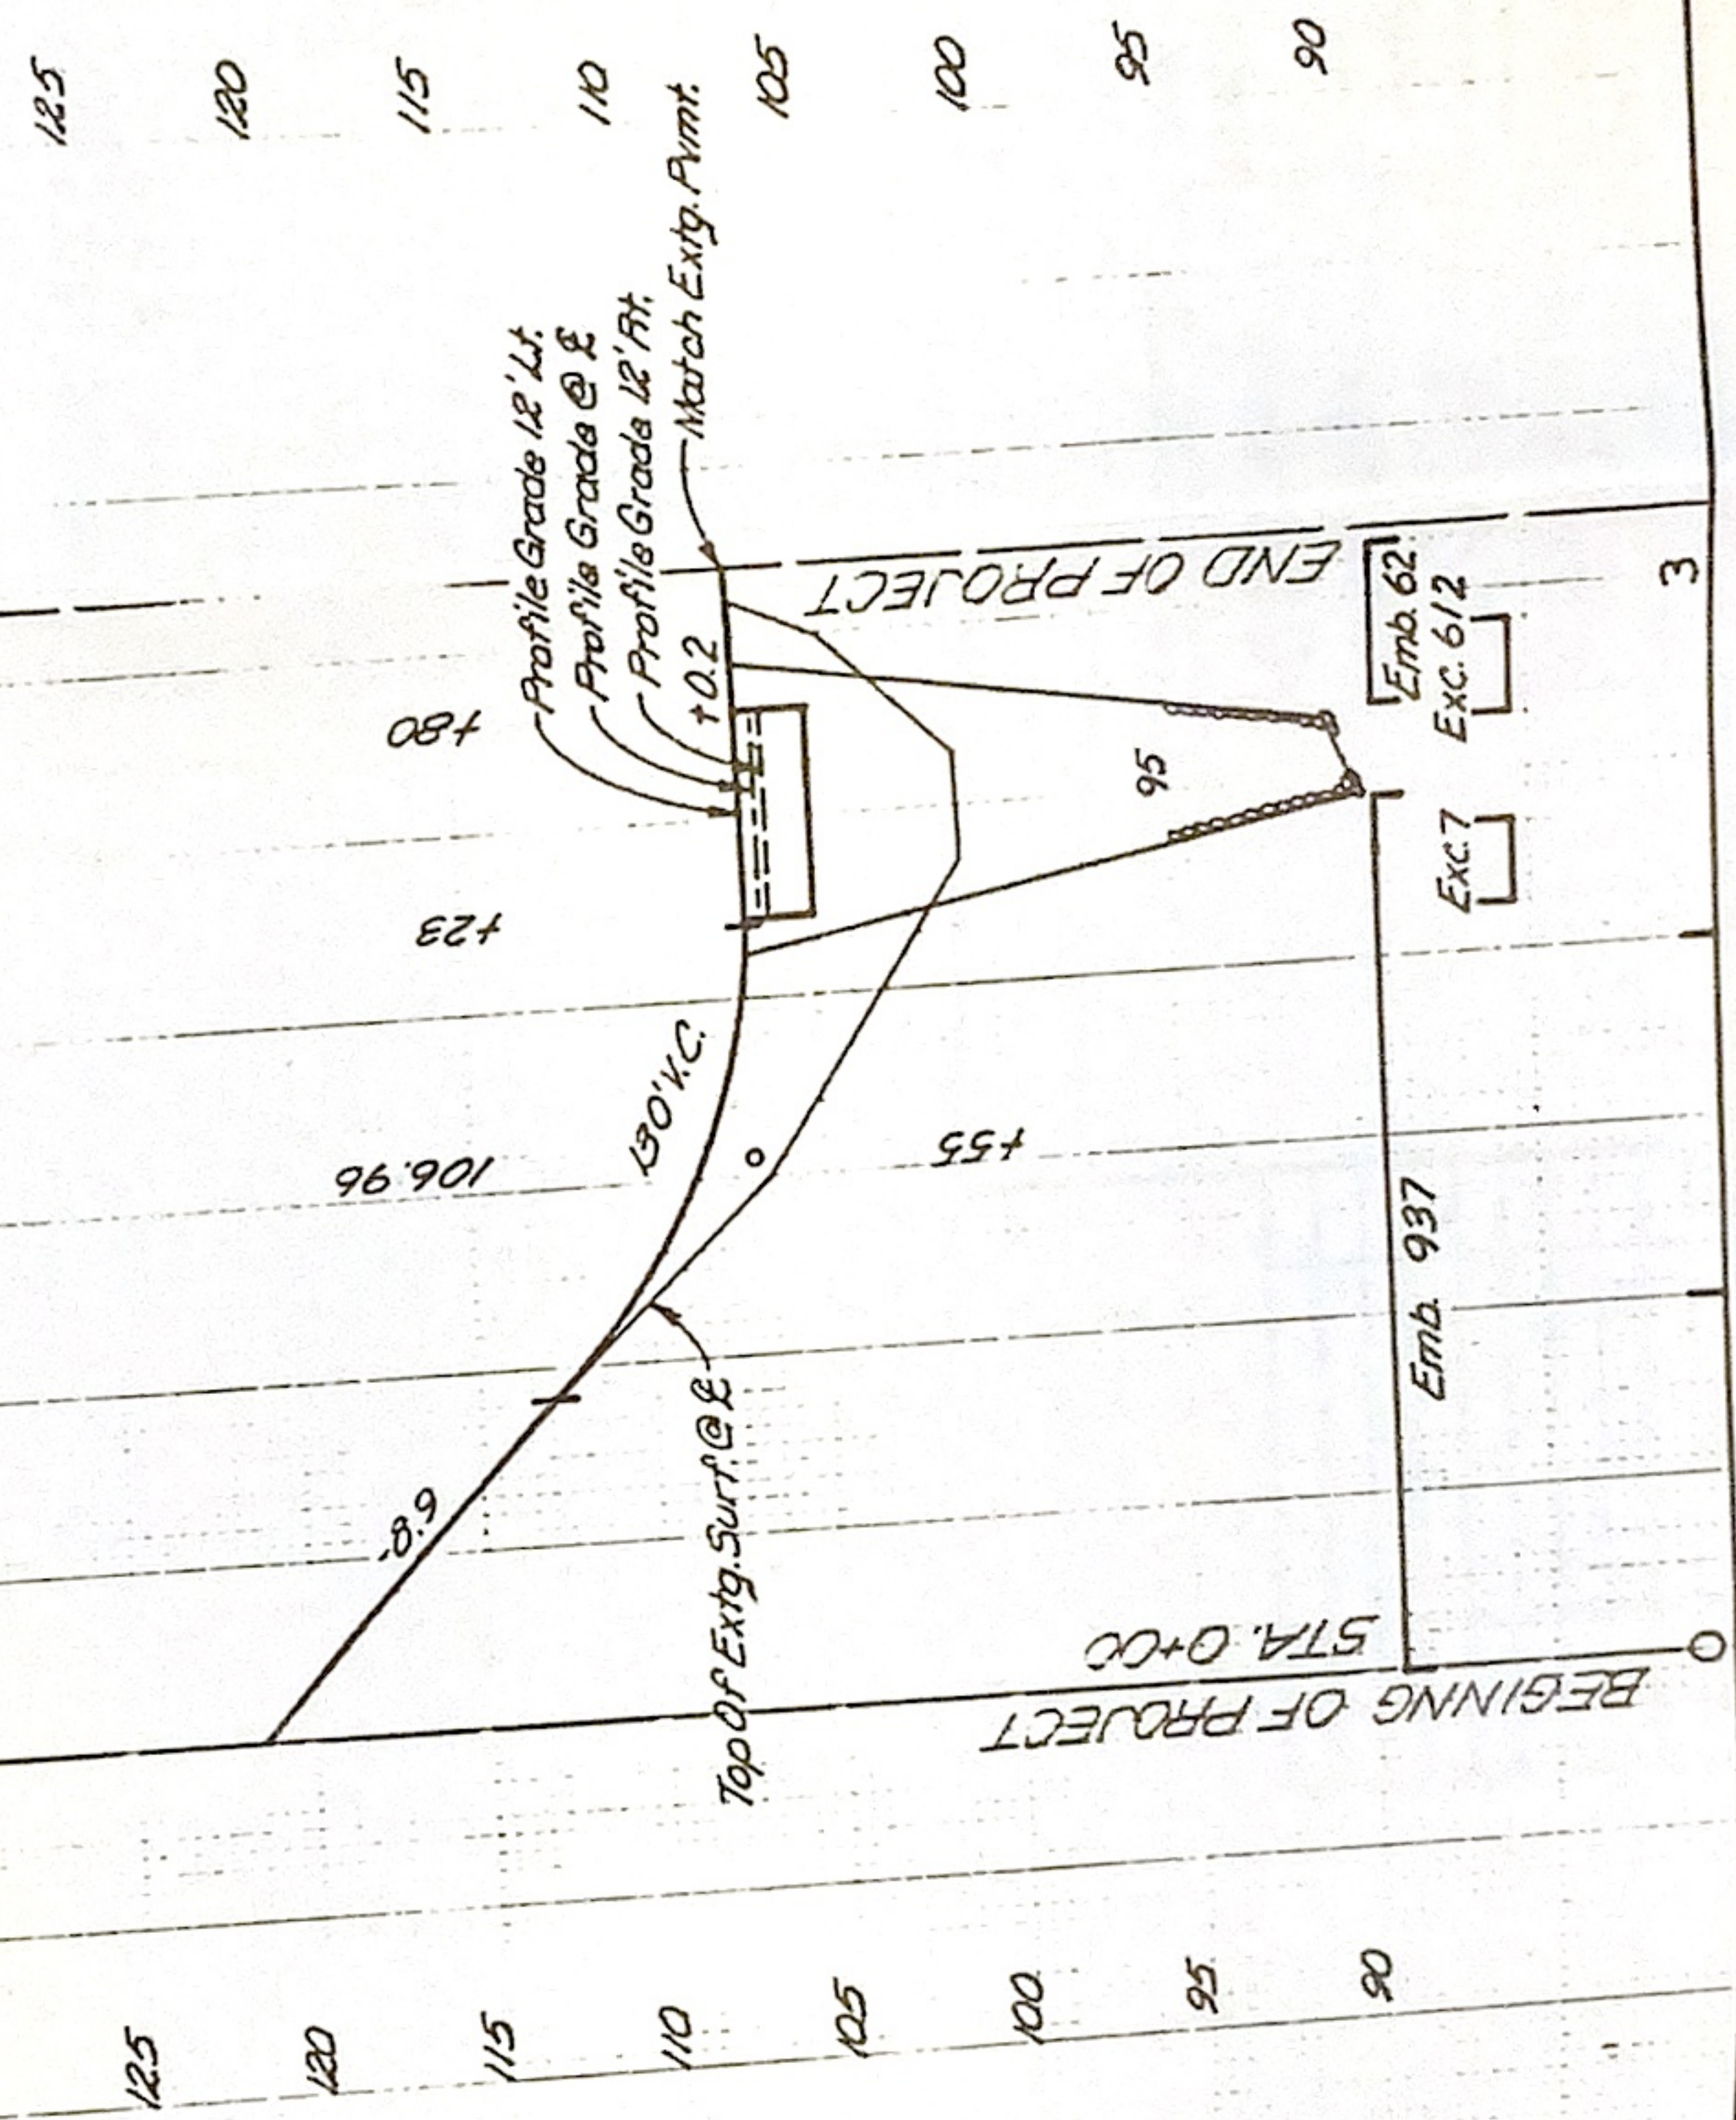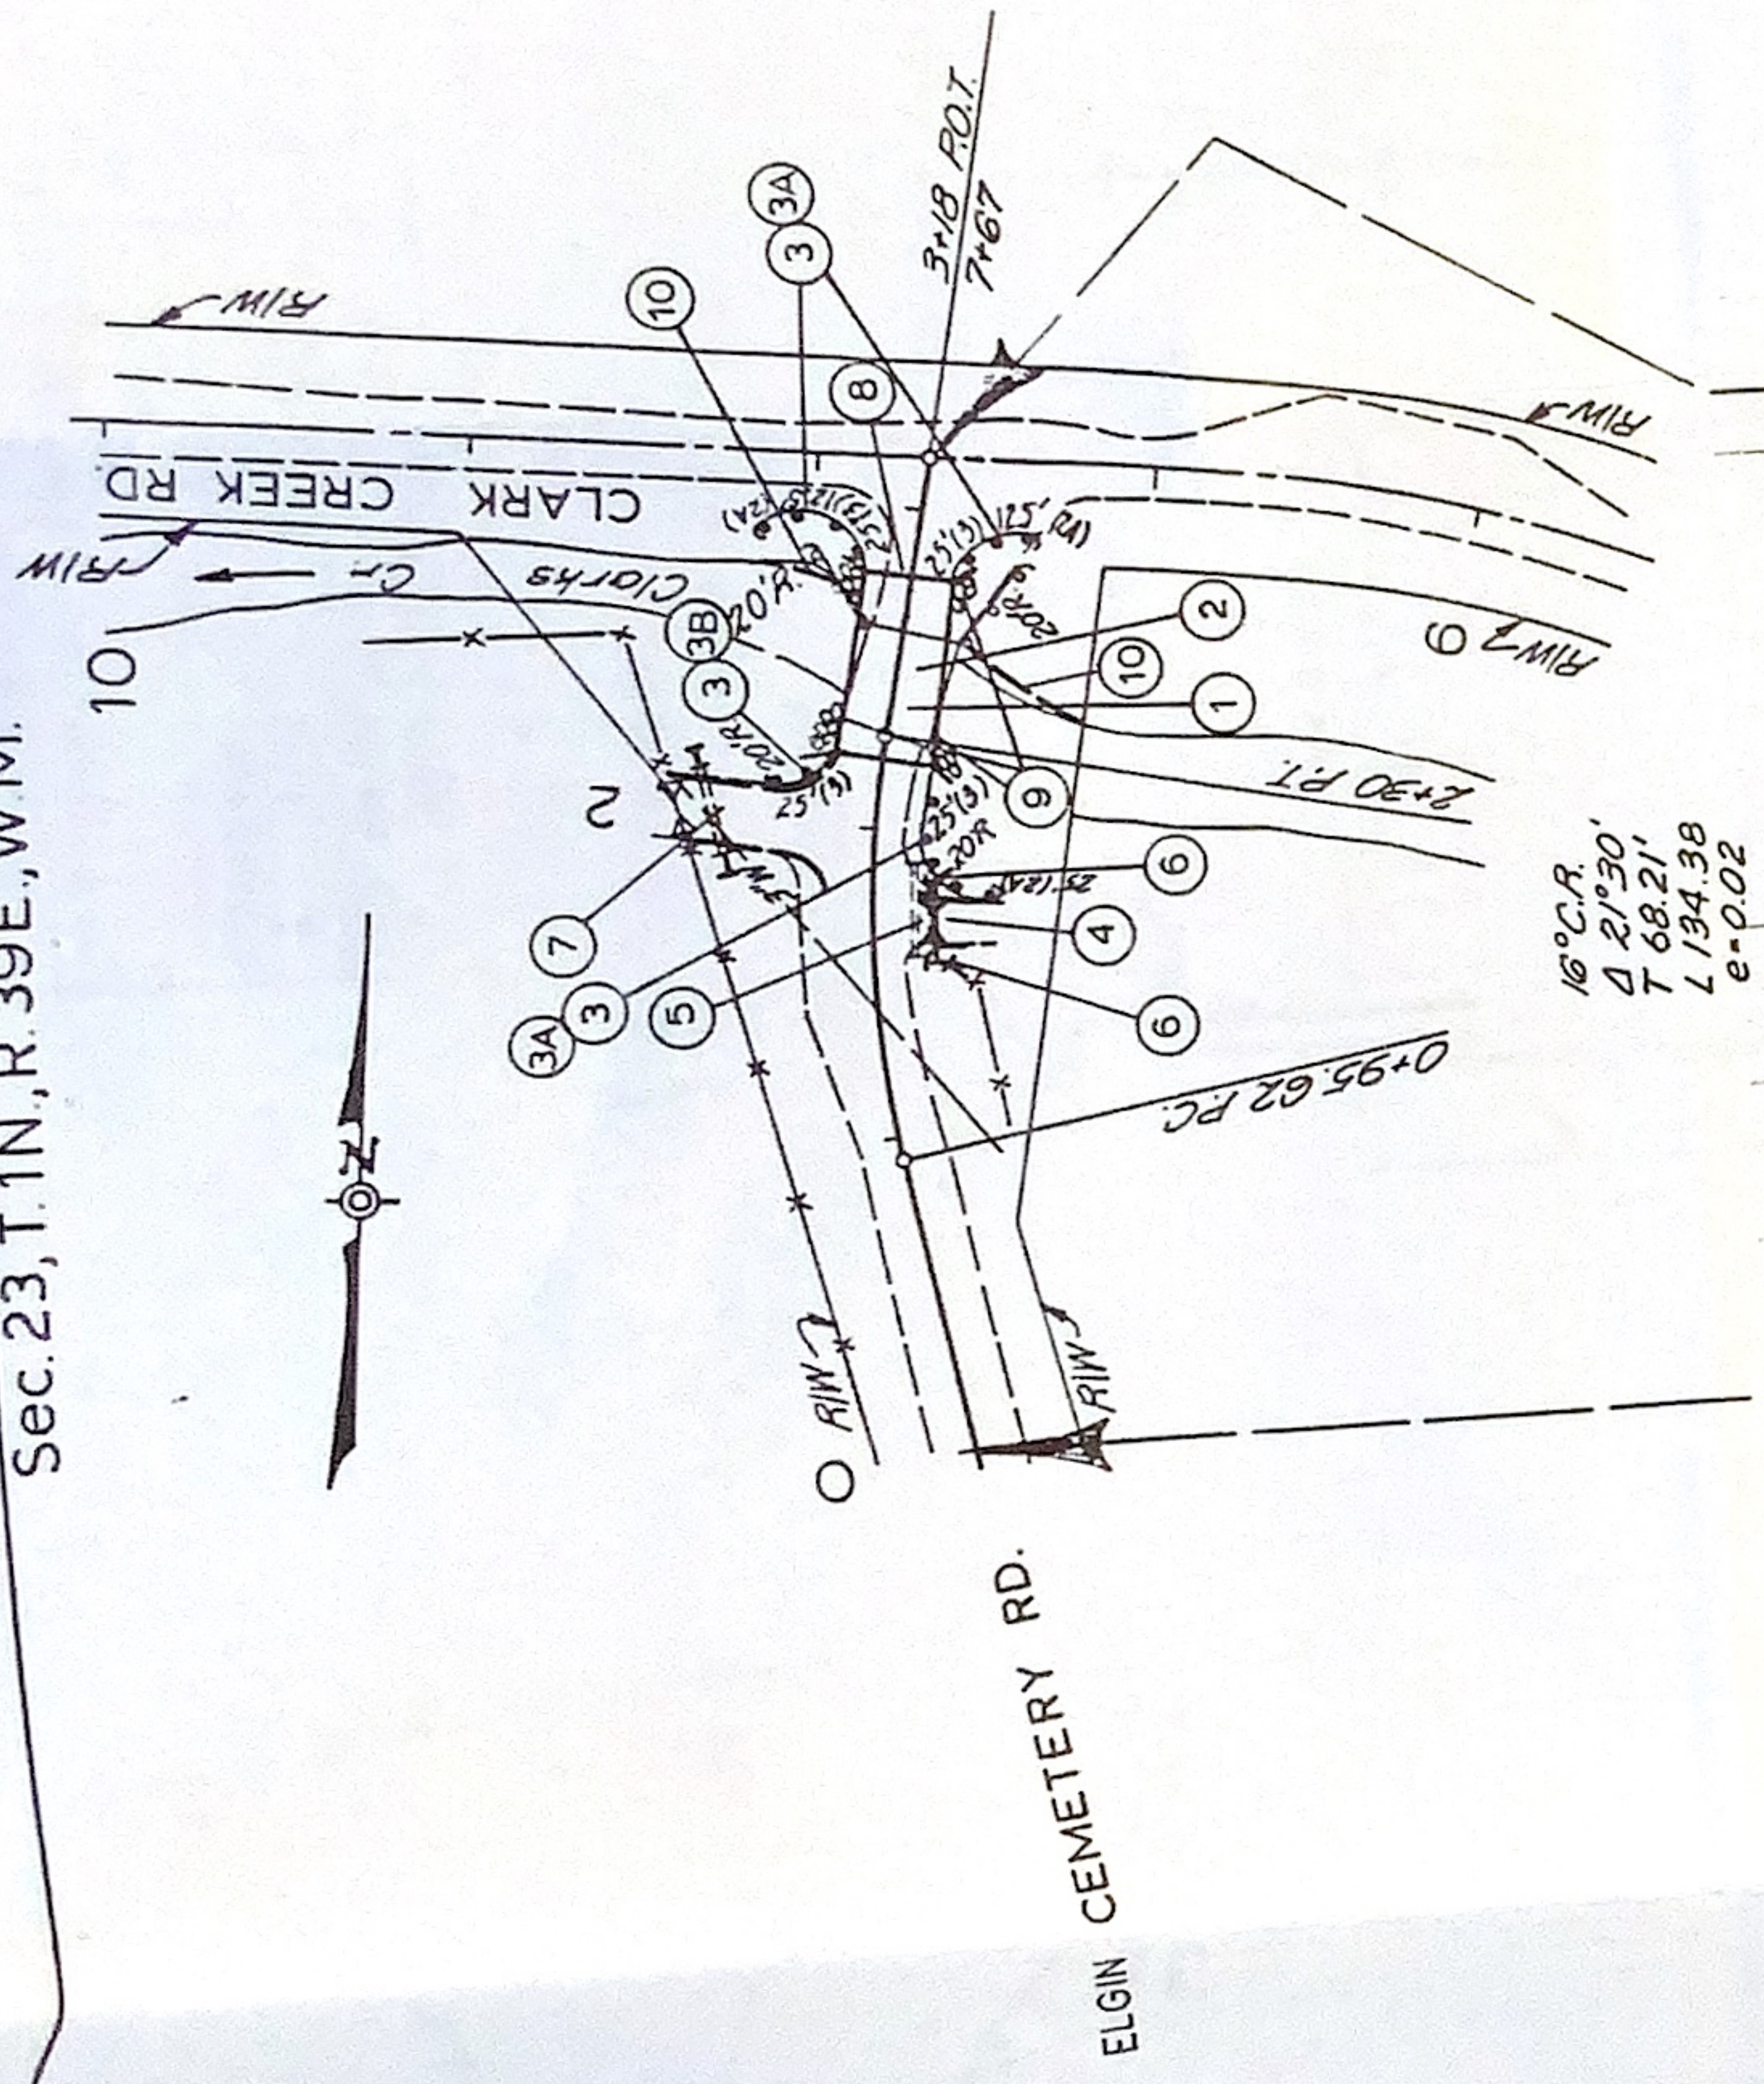

Structure

Structure - 57

See Sht. 1)

50' Type 2A)

100' Type 3)

3' Type 1)

(Type 1 Mod)

(Type B)

(Type C)

2126, 2126D, 2126F

2126H, 2126I

2126J

2126K

2126L

2126M

2126N

2126O

2126P

2126Q

2126R

2126S

2126T

2126U

2126V

2126W

2126X






2126Y

2126Z

2126AA

2126AB

SEC. 23, R39E, TIN. WIS.

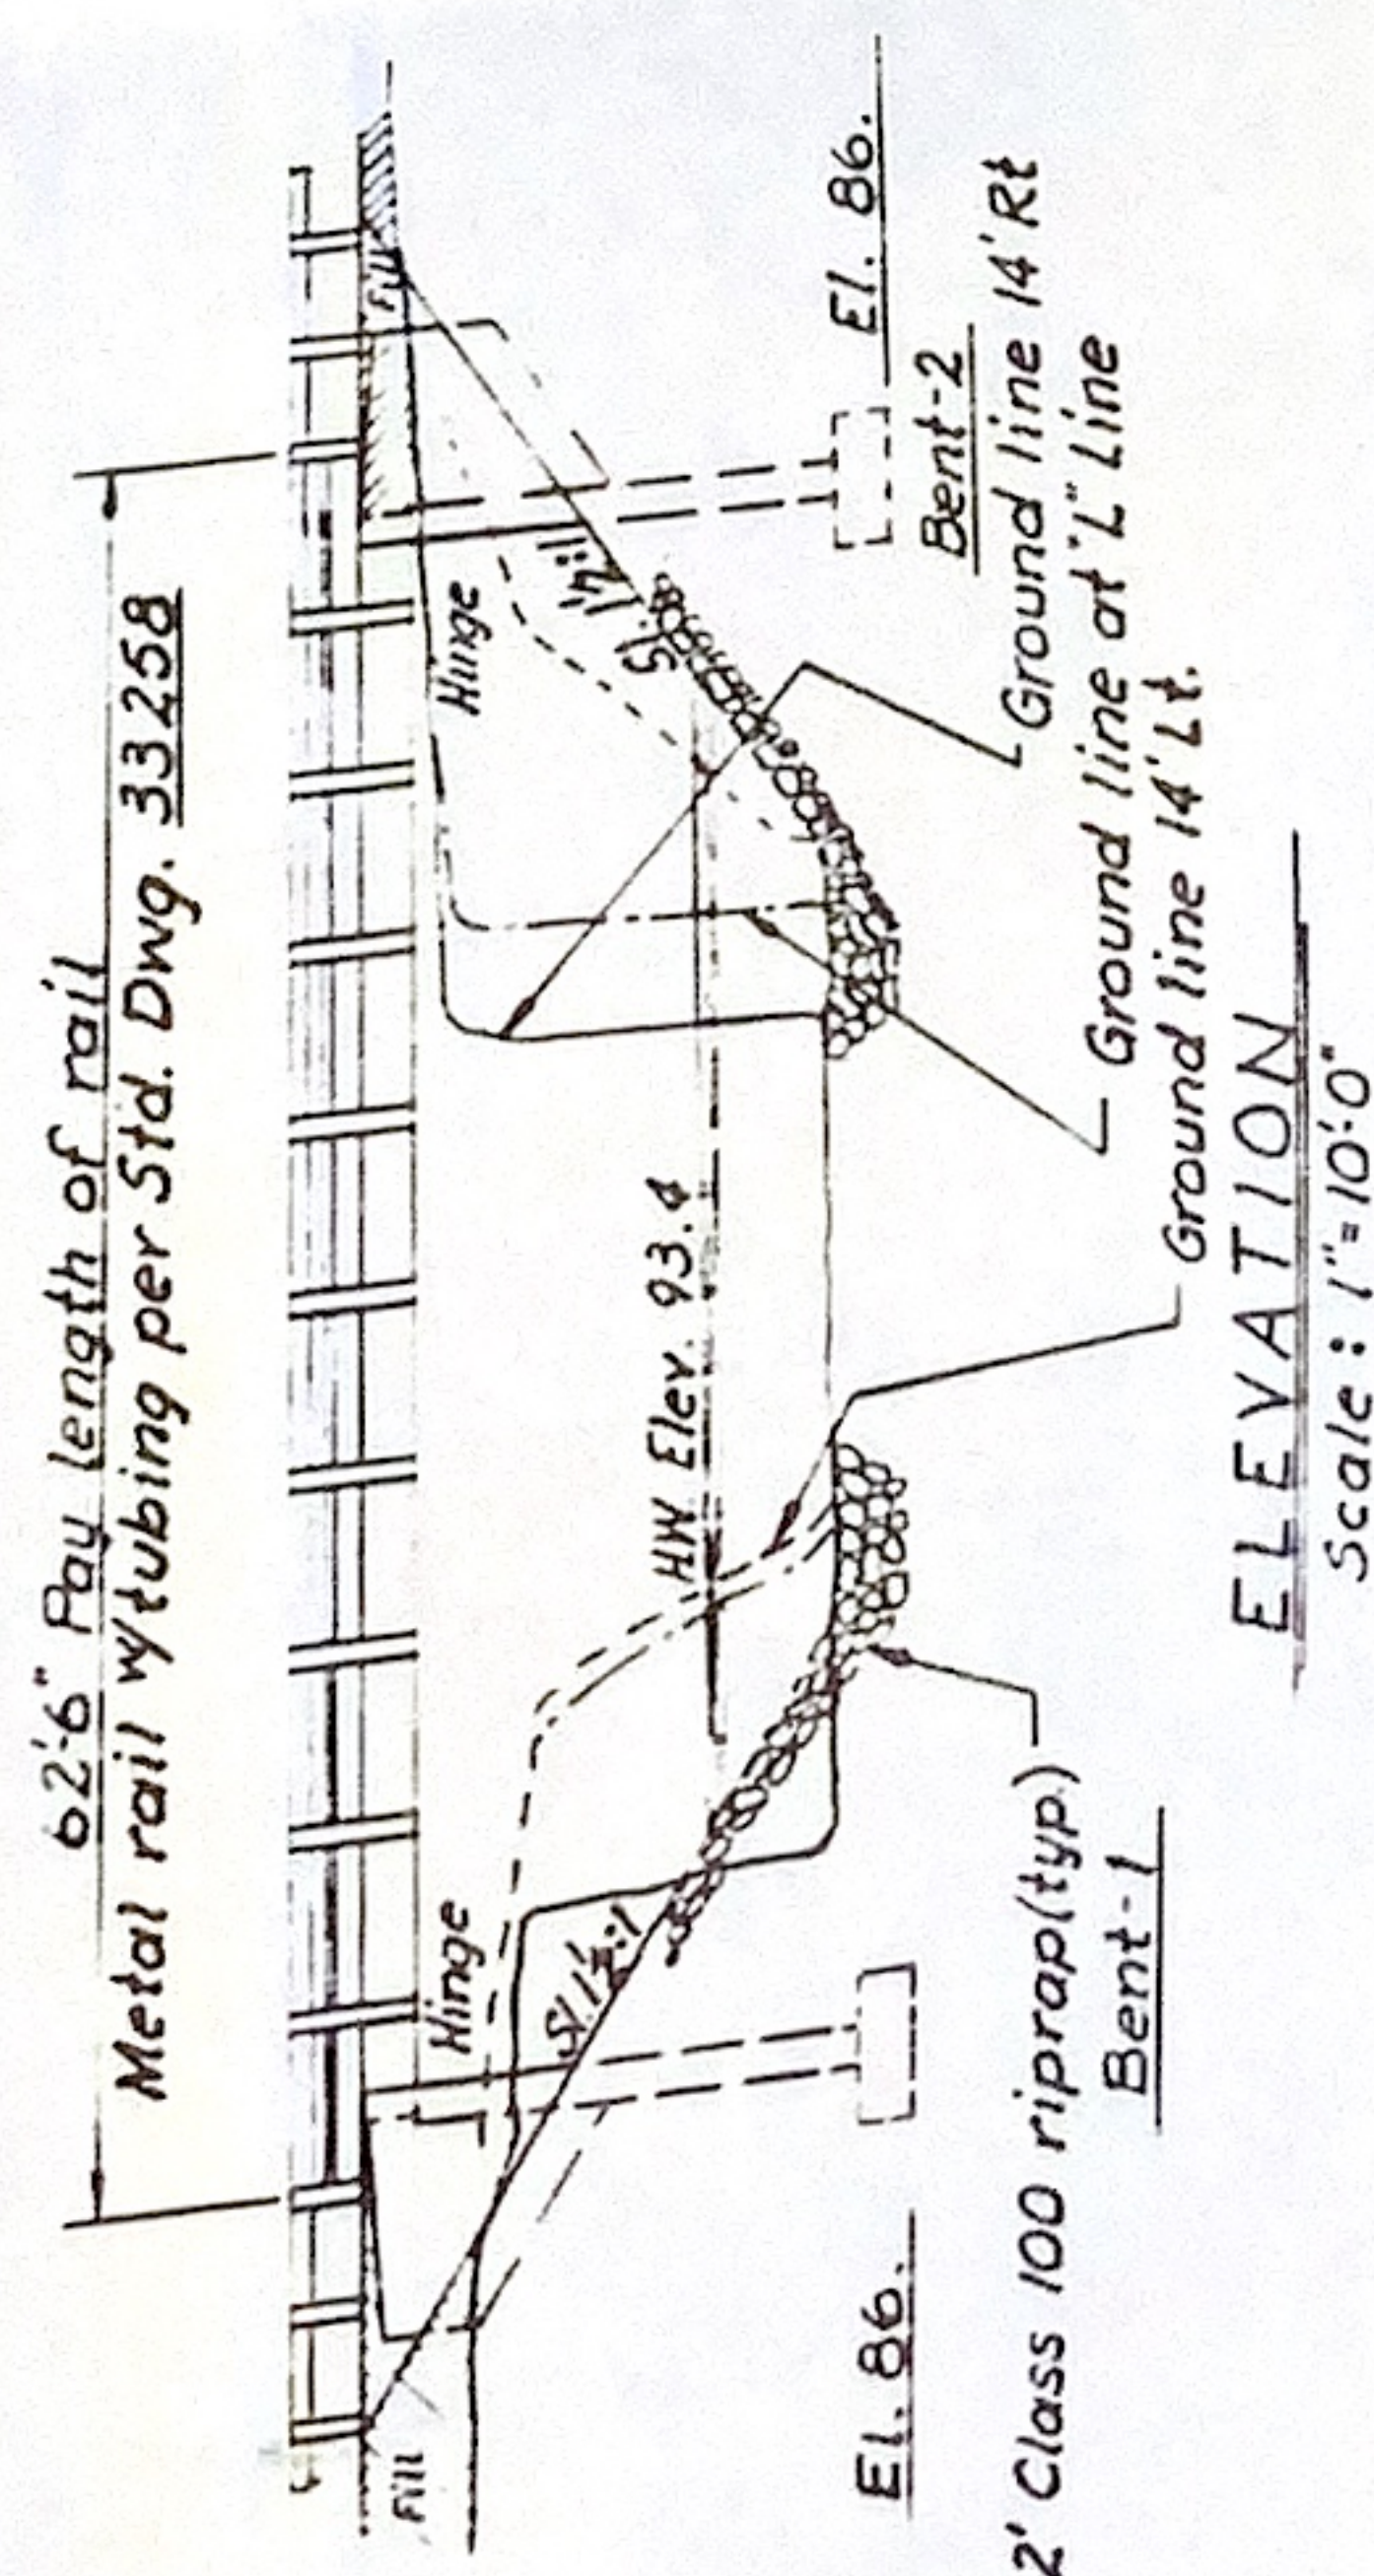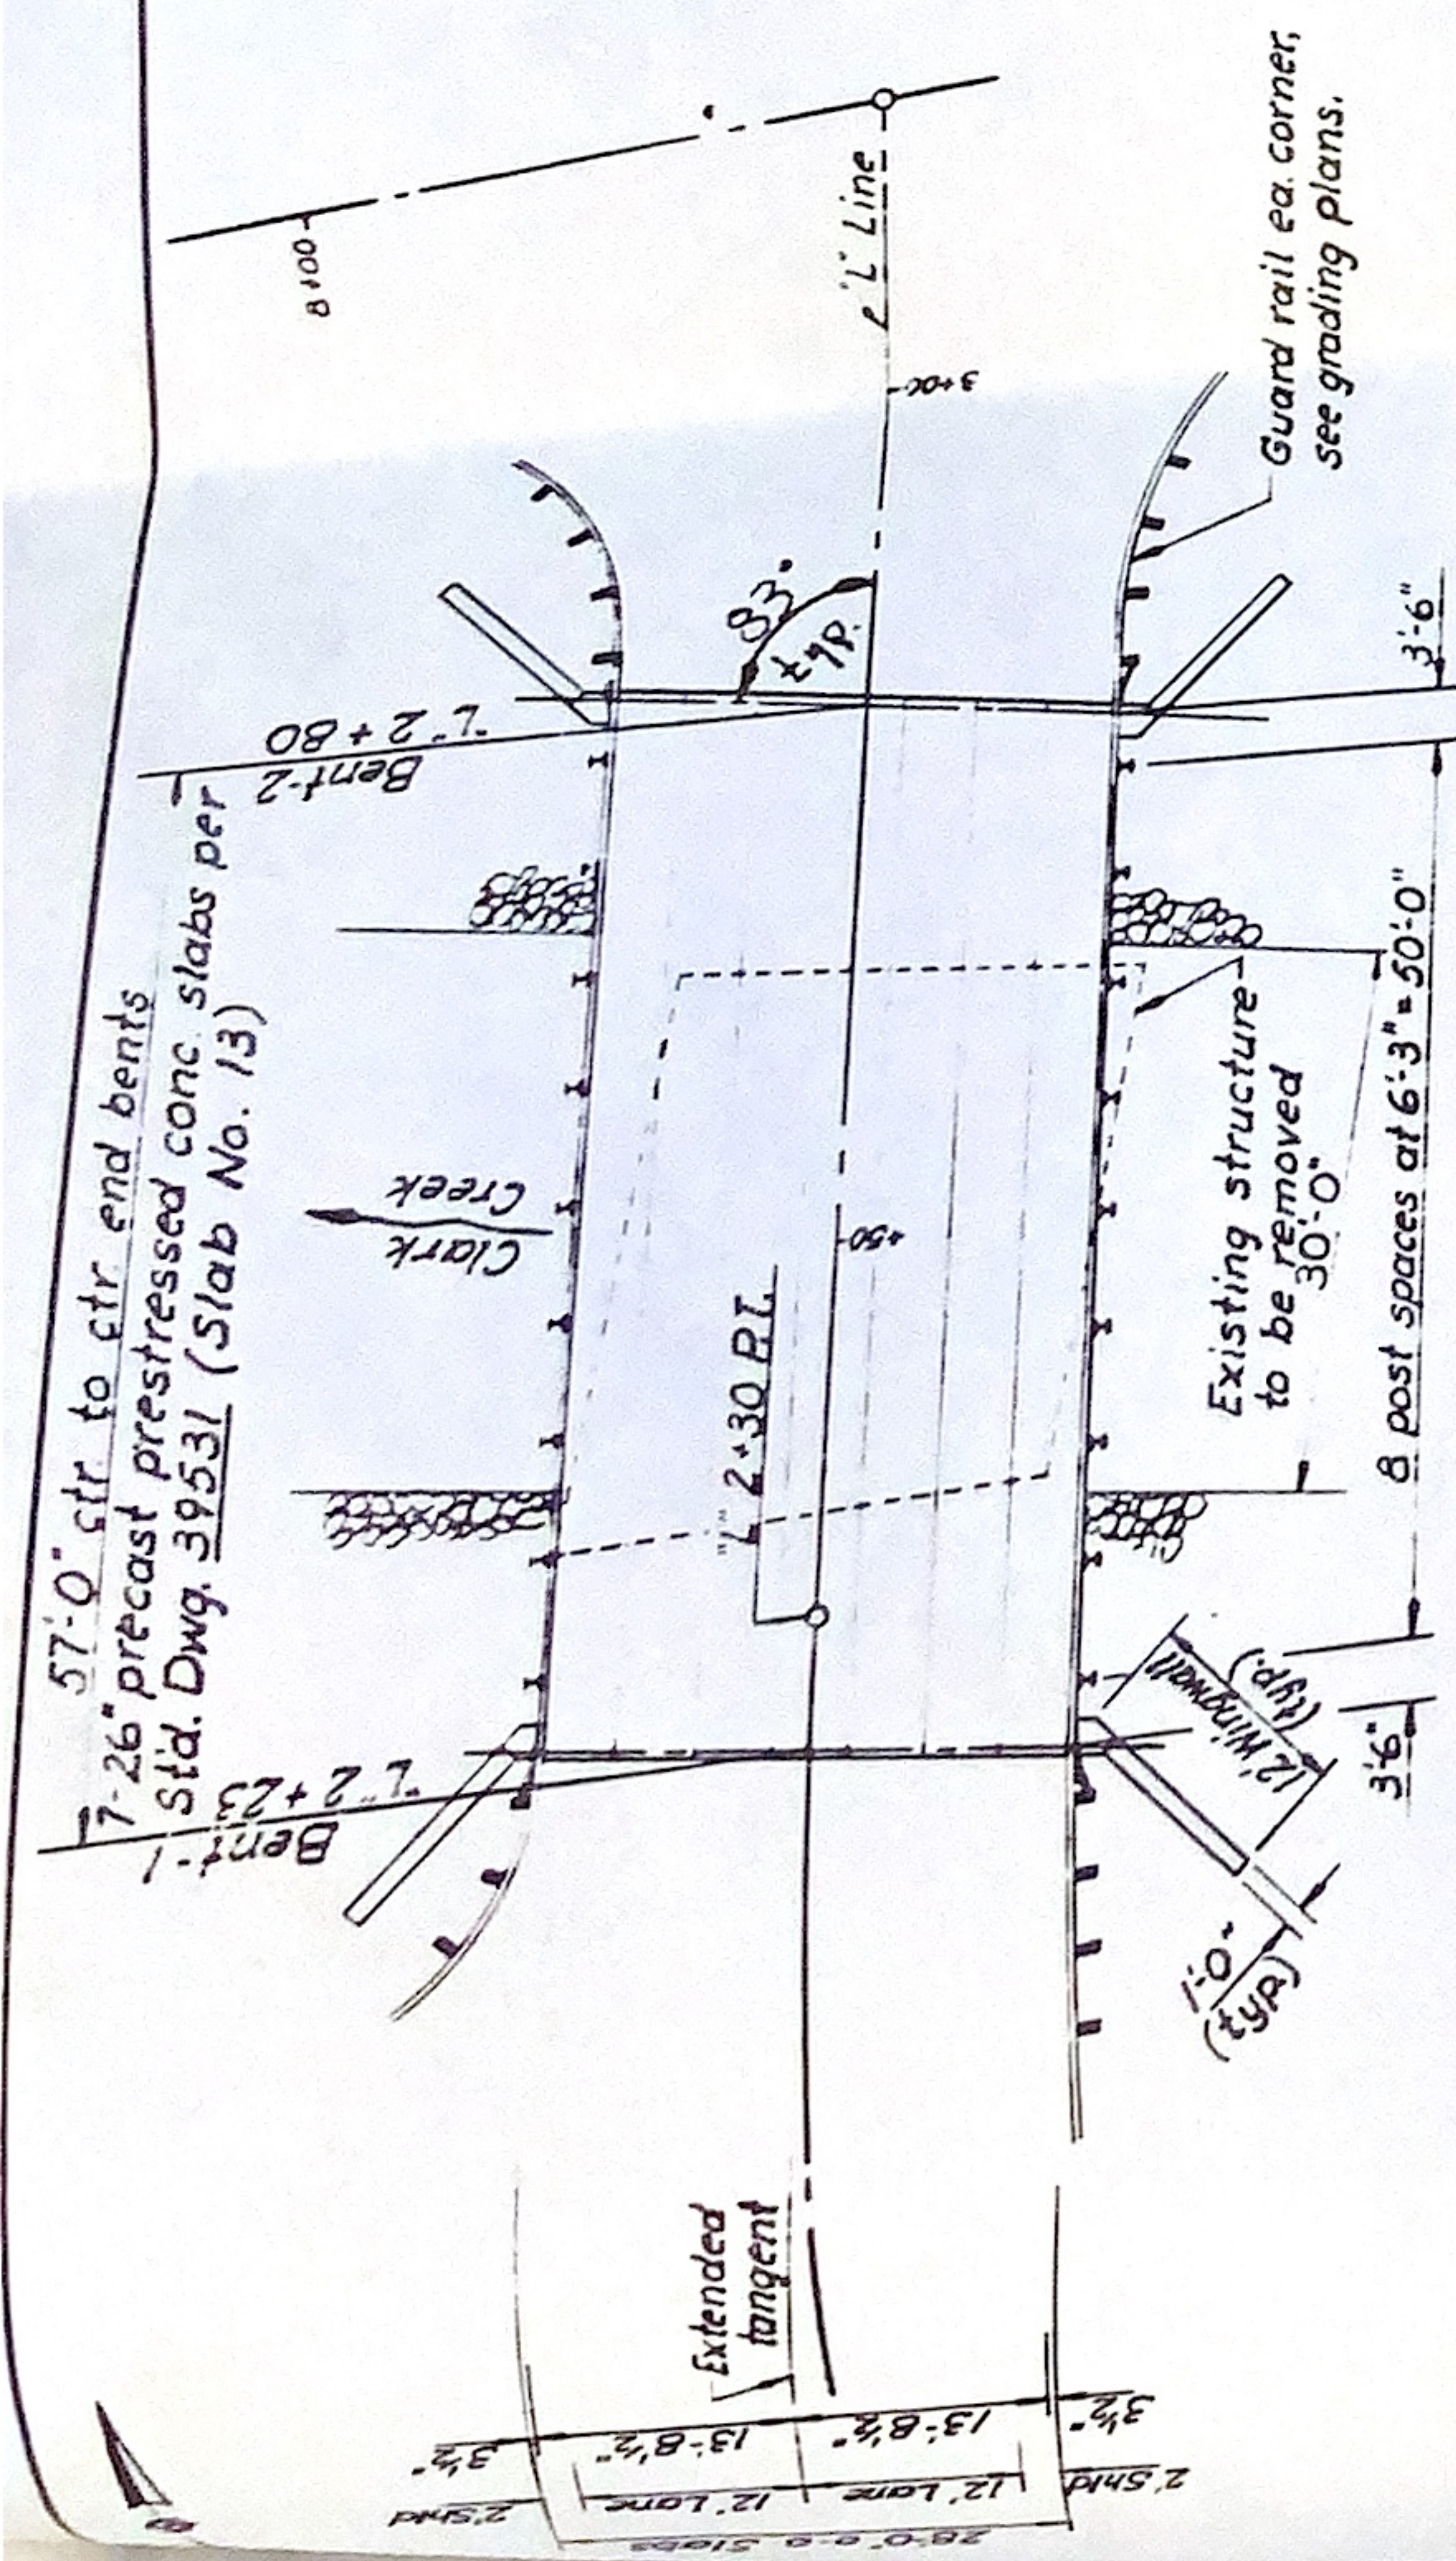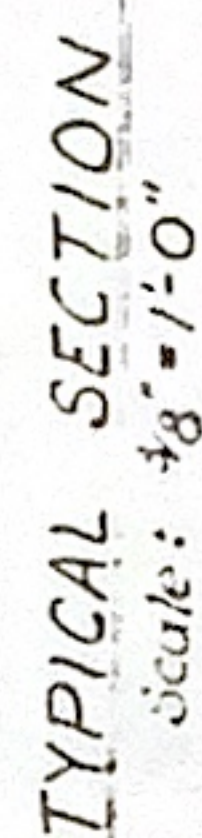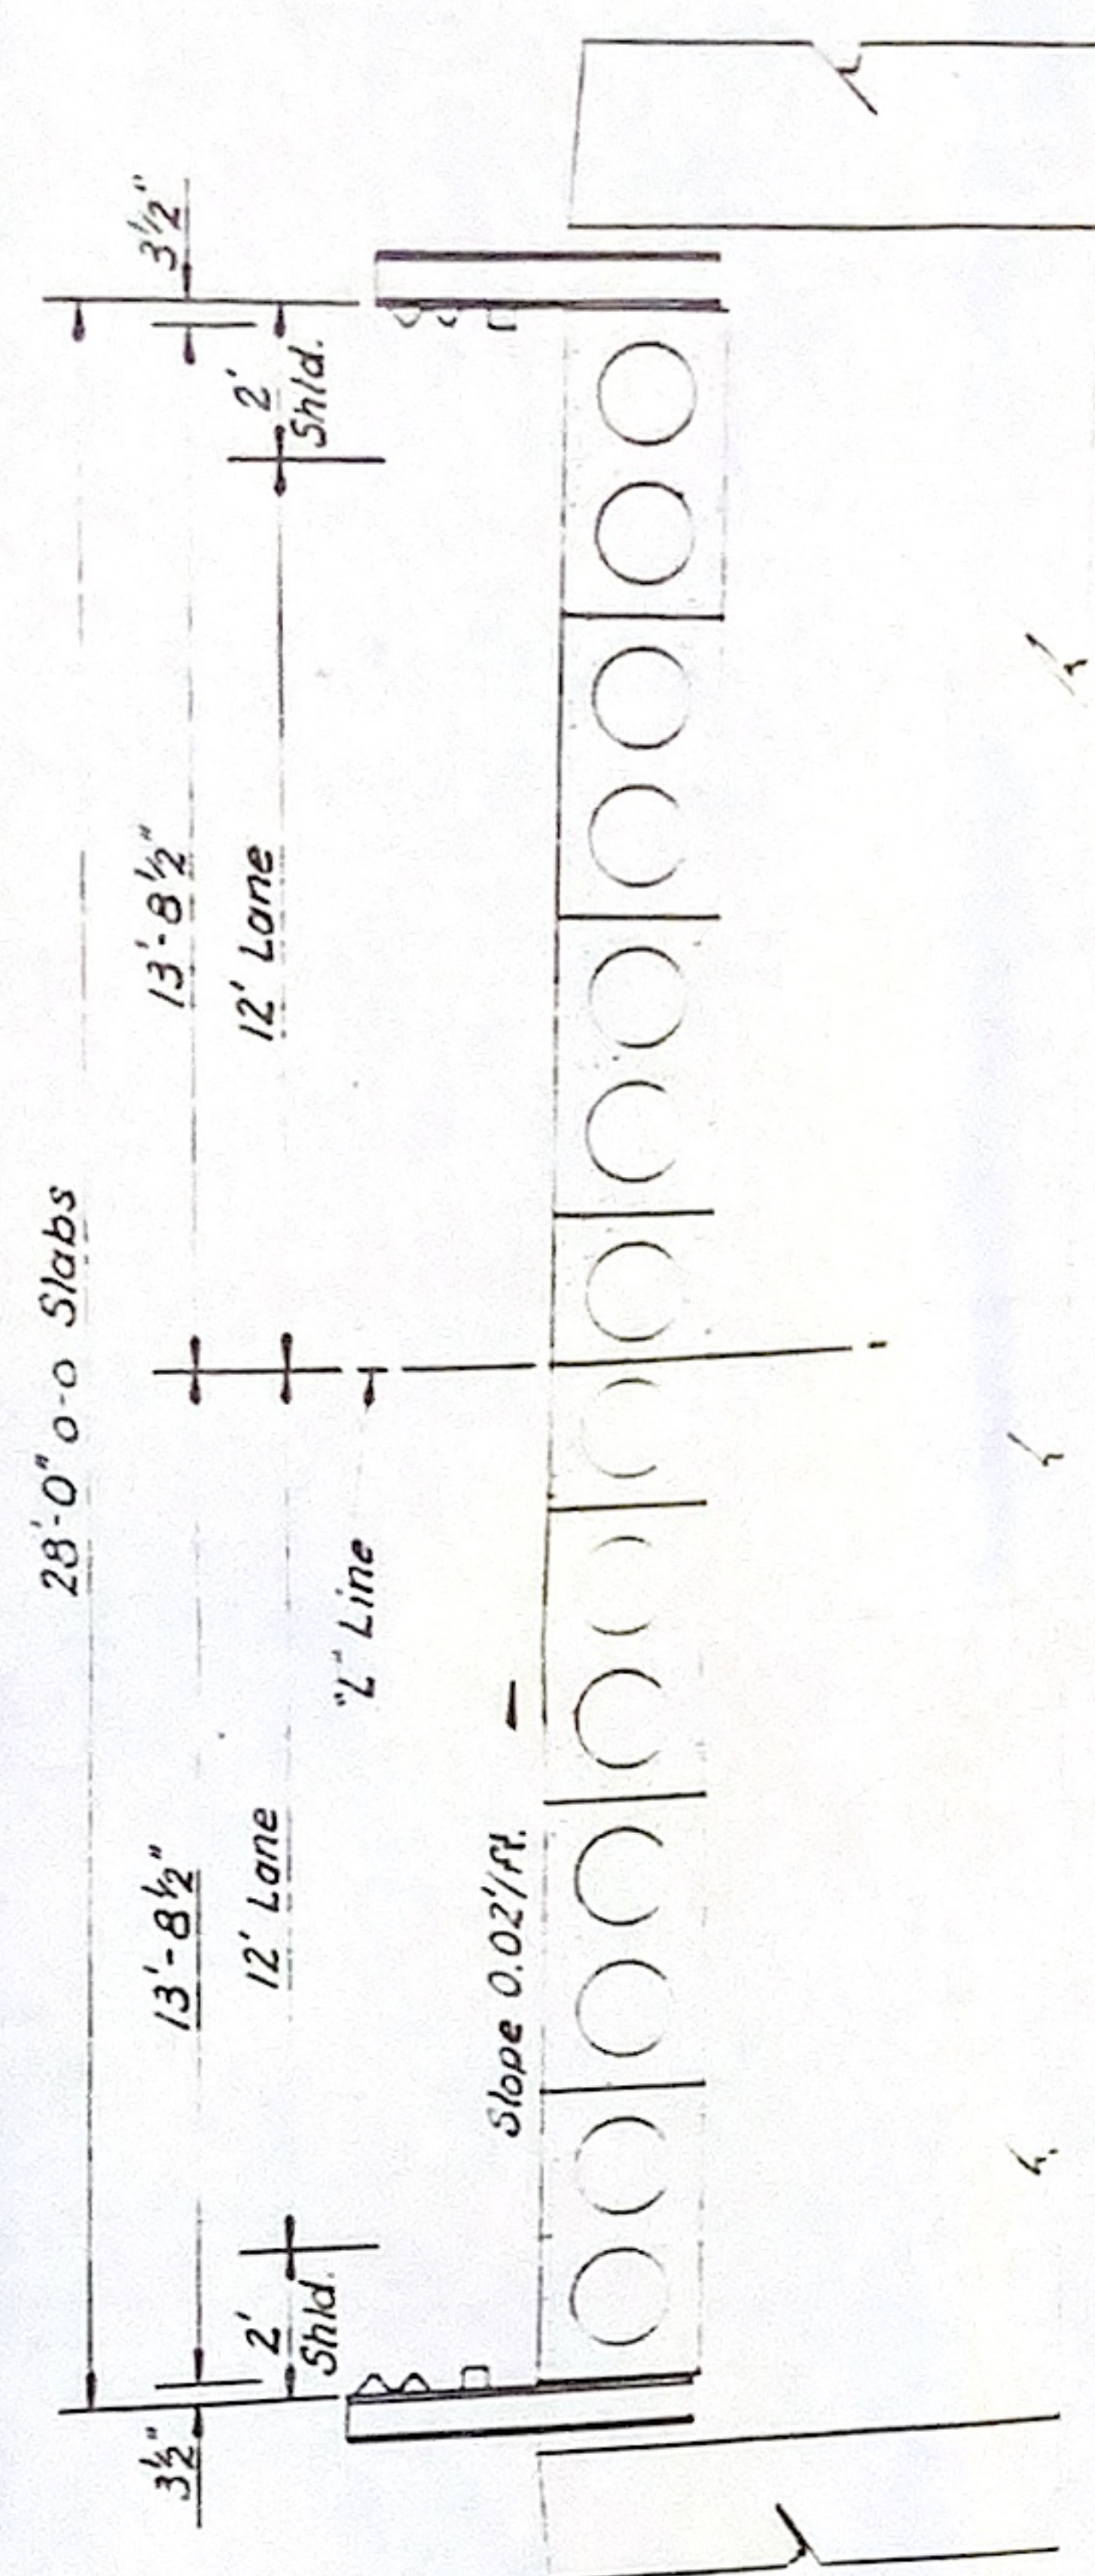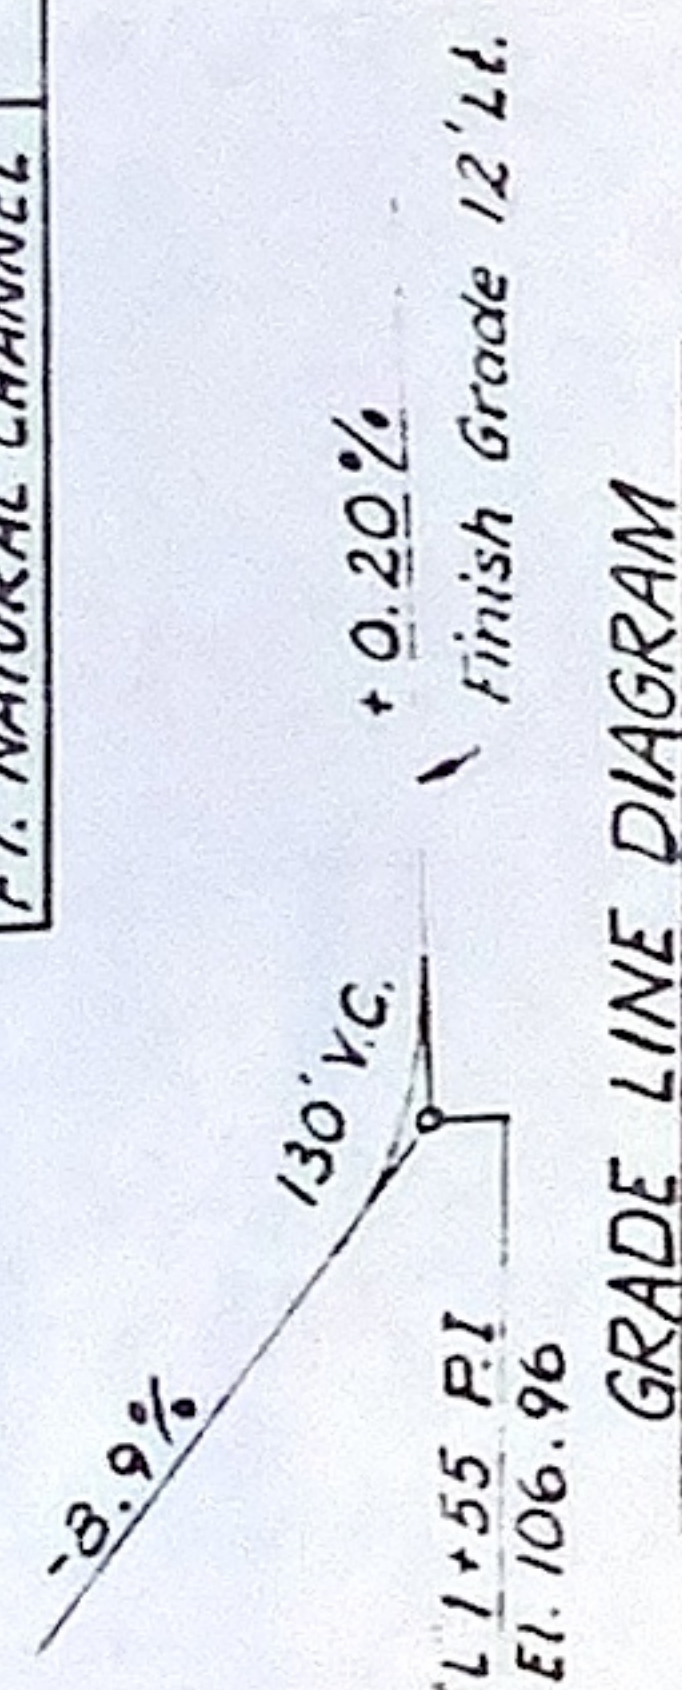

Assumed Datum
Elev. 100.0
Spike in fence post

[illegible]